


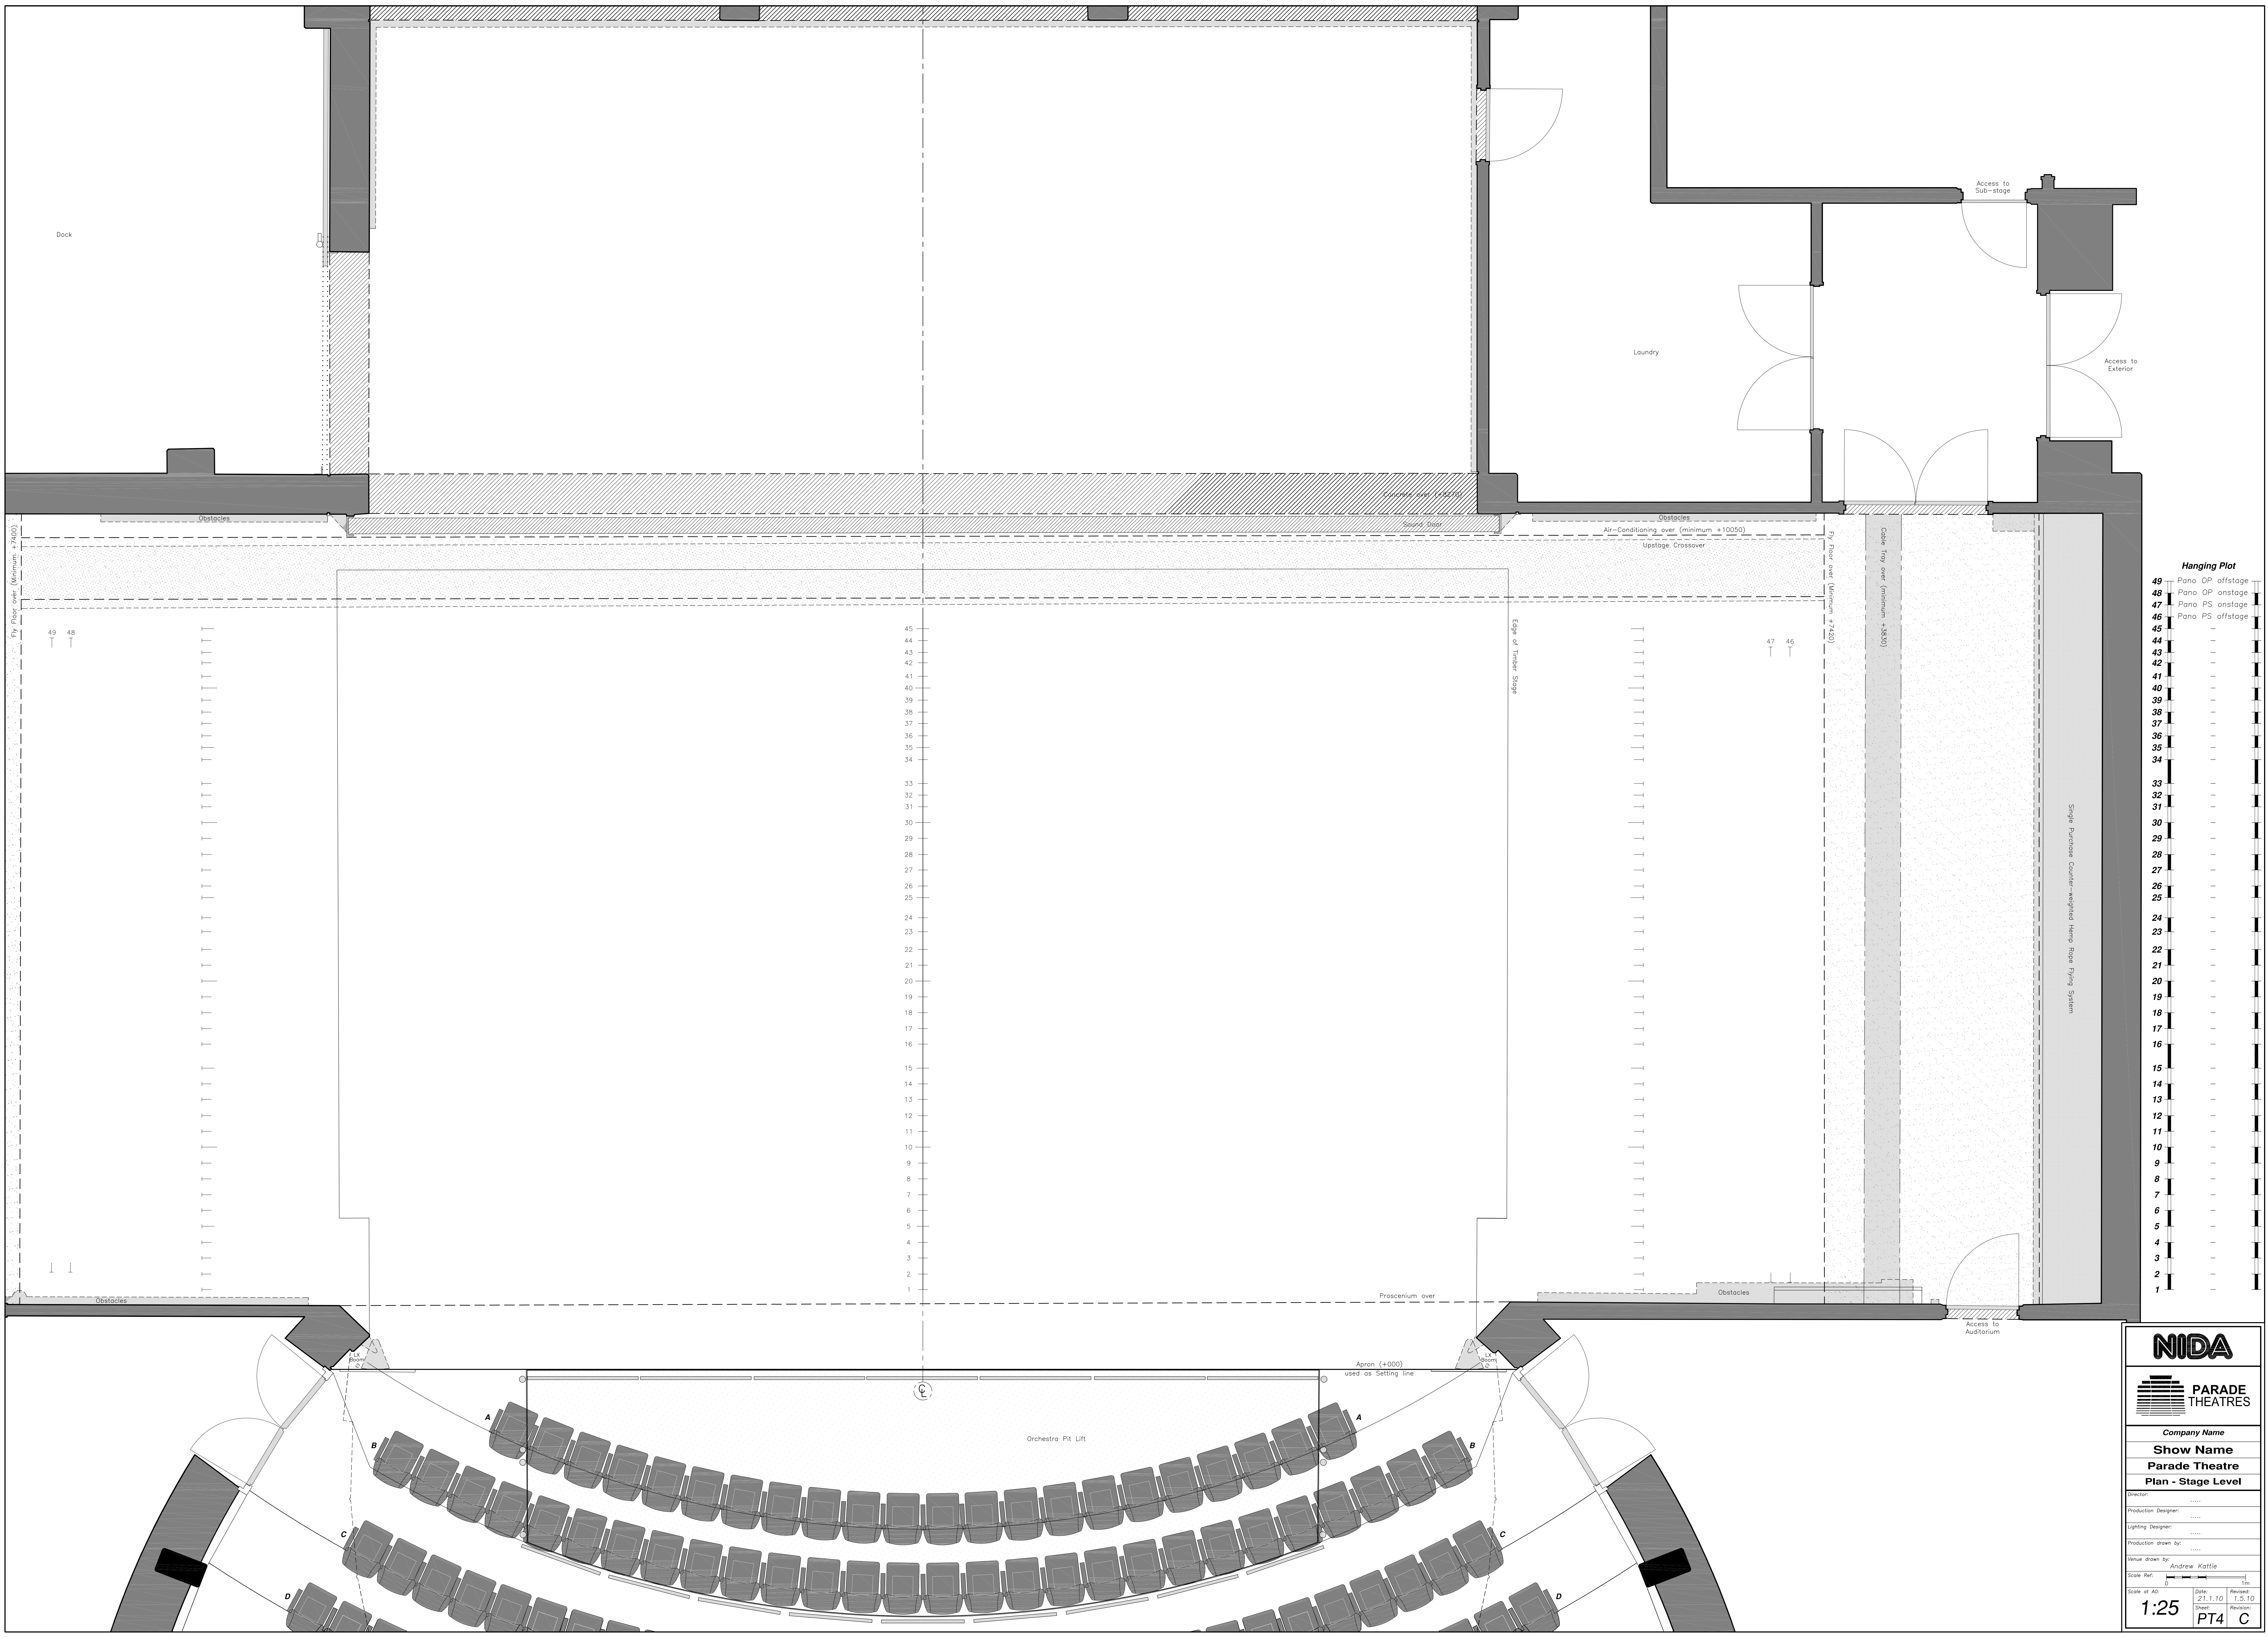

Hanging Plot

49	Pana	OP	offstage
48	Pana	OP	onstage
47	Pana	PS	onstage
46	Pana	PS	offstage
45	-	-	-
44	-	-	-
43	-	-	-
42	-	-	-
41	-	-	-
40	-	-	-
39	-	-	-
38	-	-	-
37	-	-	-
36	-	-	-
35	-	-	-
34	-	-	-
33	-	-	-
32	-	-	-
31	-	-	-
30	-	-	-
29	-	-	-
28	-	-	-
27	-	-	-
26	-	-	-
25	-	-	-
24	-	-	-
23	-	-	-
22	-	-	-
21	-	-	-
20	-	-	-
19	-	-	-
18	-	-	-
17	-	-	-
16	-	-	-
15	-	-	-
14	-	-	-
13	-	-	-
12	-	-	-
11	-	-	-
10	-	-	-
9	-	-	-
8	-	-	-
7	-	-	-
6	-	-	-
5	-	-	-
4	-	-	-
3	-	-	-
2	-	-	-
1	-	-	-



Company Name	
Show Name	
Parade Theatre	
Plan - Stage Level	
Director:	
Production Designer:	
Lighting Designer:	
Production drawn by:	
Venue drawn by: Andrew Kattie	
Scale Ref: 0 1m	Date: 21.1.10
Scale at A2: 1:25	Revision: 1.5.10
Sheet: PT4	Revision: C